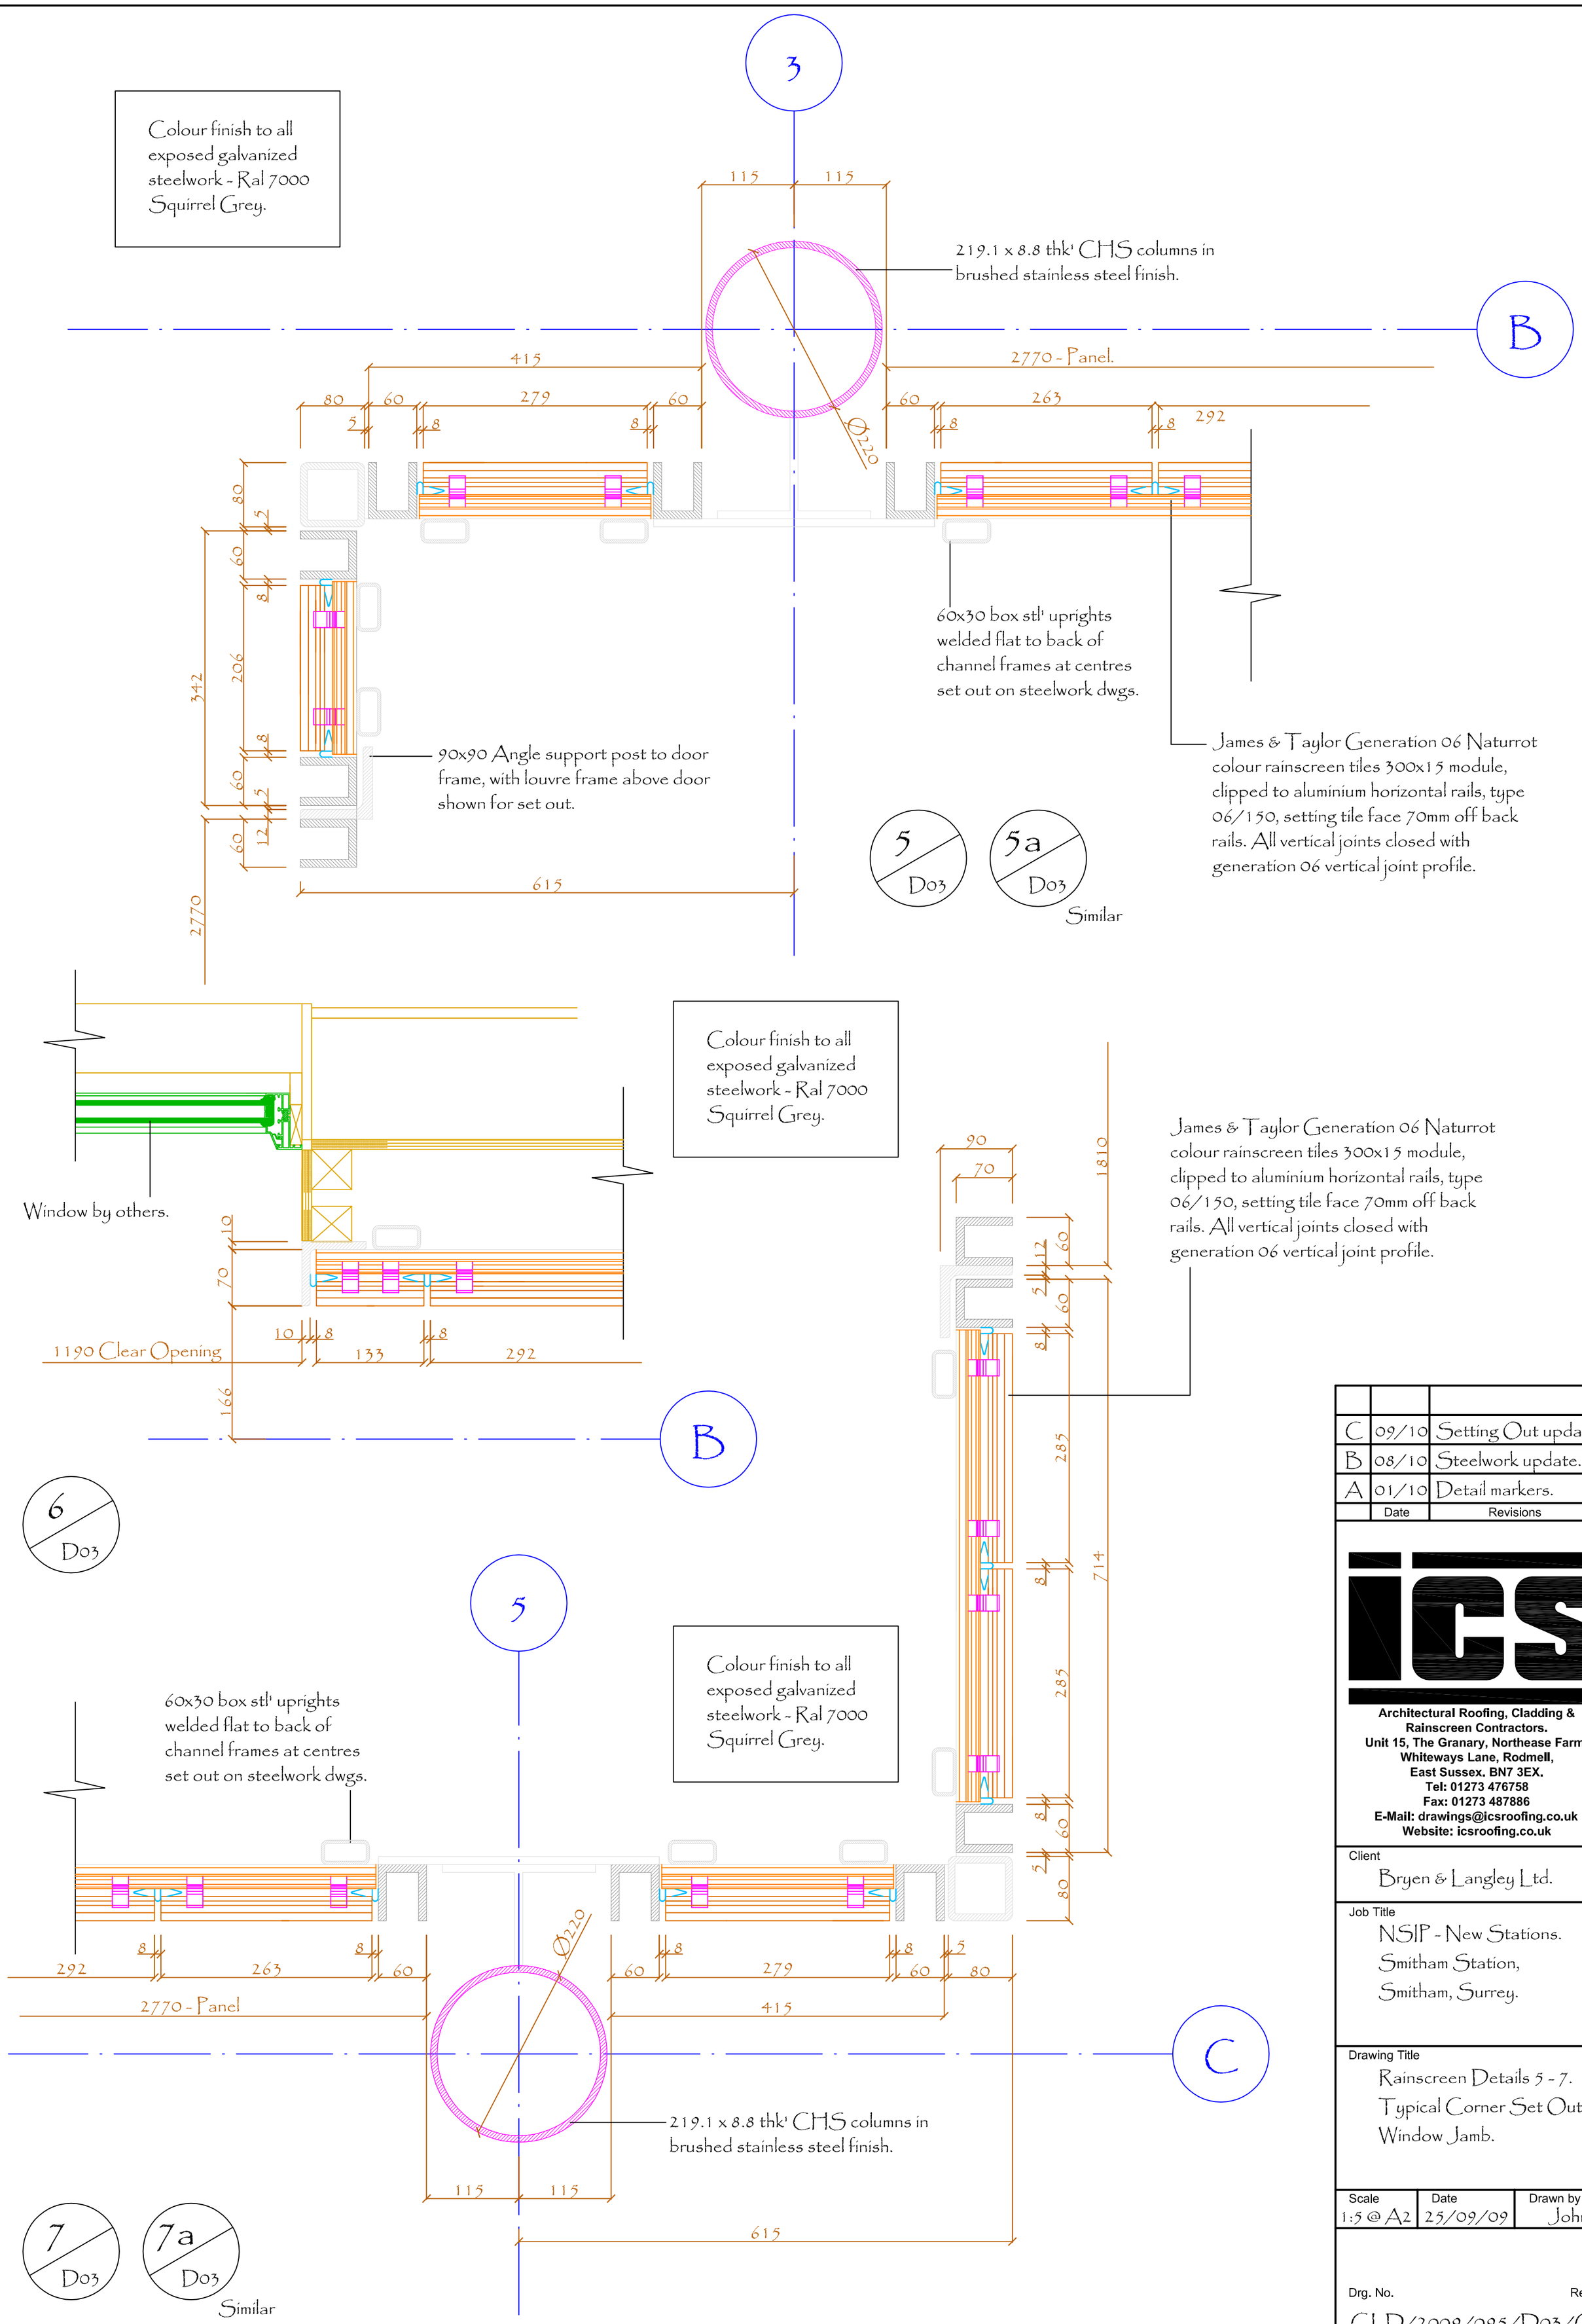

C	09/10	Setting Out update.
B	08/10	Steelwork update.
A	01/10	Detail markers.
	Date	Revisions

ICS

Architectural Roofing, Cladding & Rainscreen Contractors.
Unit 15, The Granary, Northease Farm, Whiteways Lane, Rodmell, East Sussex. BN7 3EX.
Tel: 01273 476758
Fax: 01273 487886
E-Mail: drawings@icsroofing.co.uk
Website: icsroofing.co.uk

Client
Bryen & Langley Ltd.

Job Title
NSIP - New Stations.
Smitham Station,
Smitham, Surrey.

Drawing Title
Rainscreen Details 5 - 7.
Typical Corner Set Out,
Window Jamb.

Scale	Date	Drawn by
1:5 @ A2	25/09/09	John.

Drg. No. CLD/2009/095/D03/C. Rev.